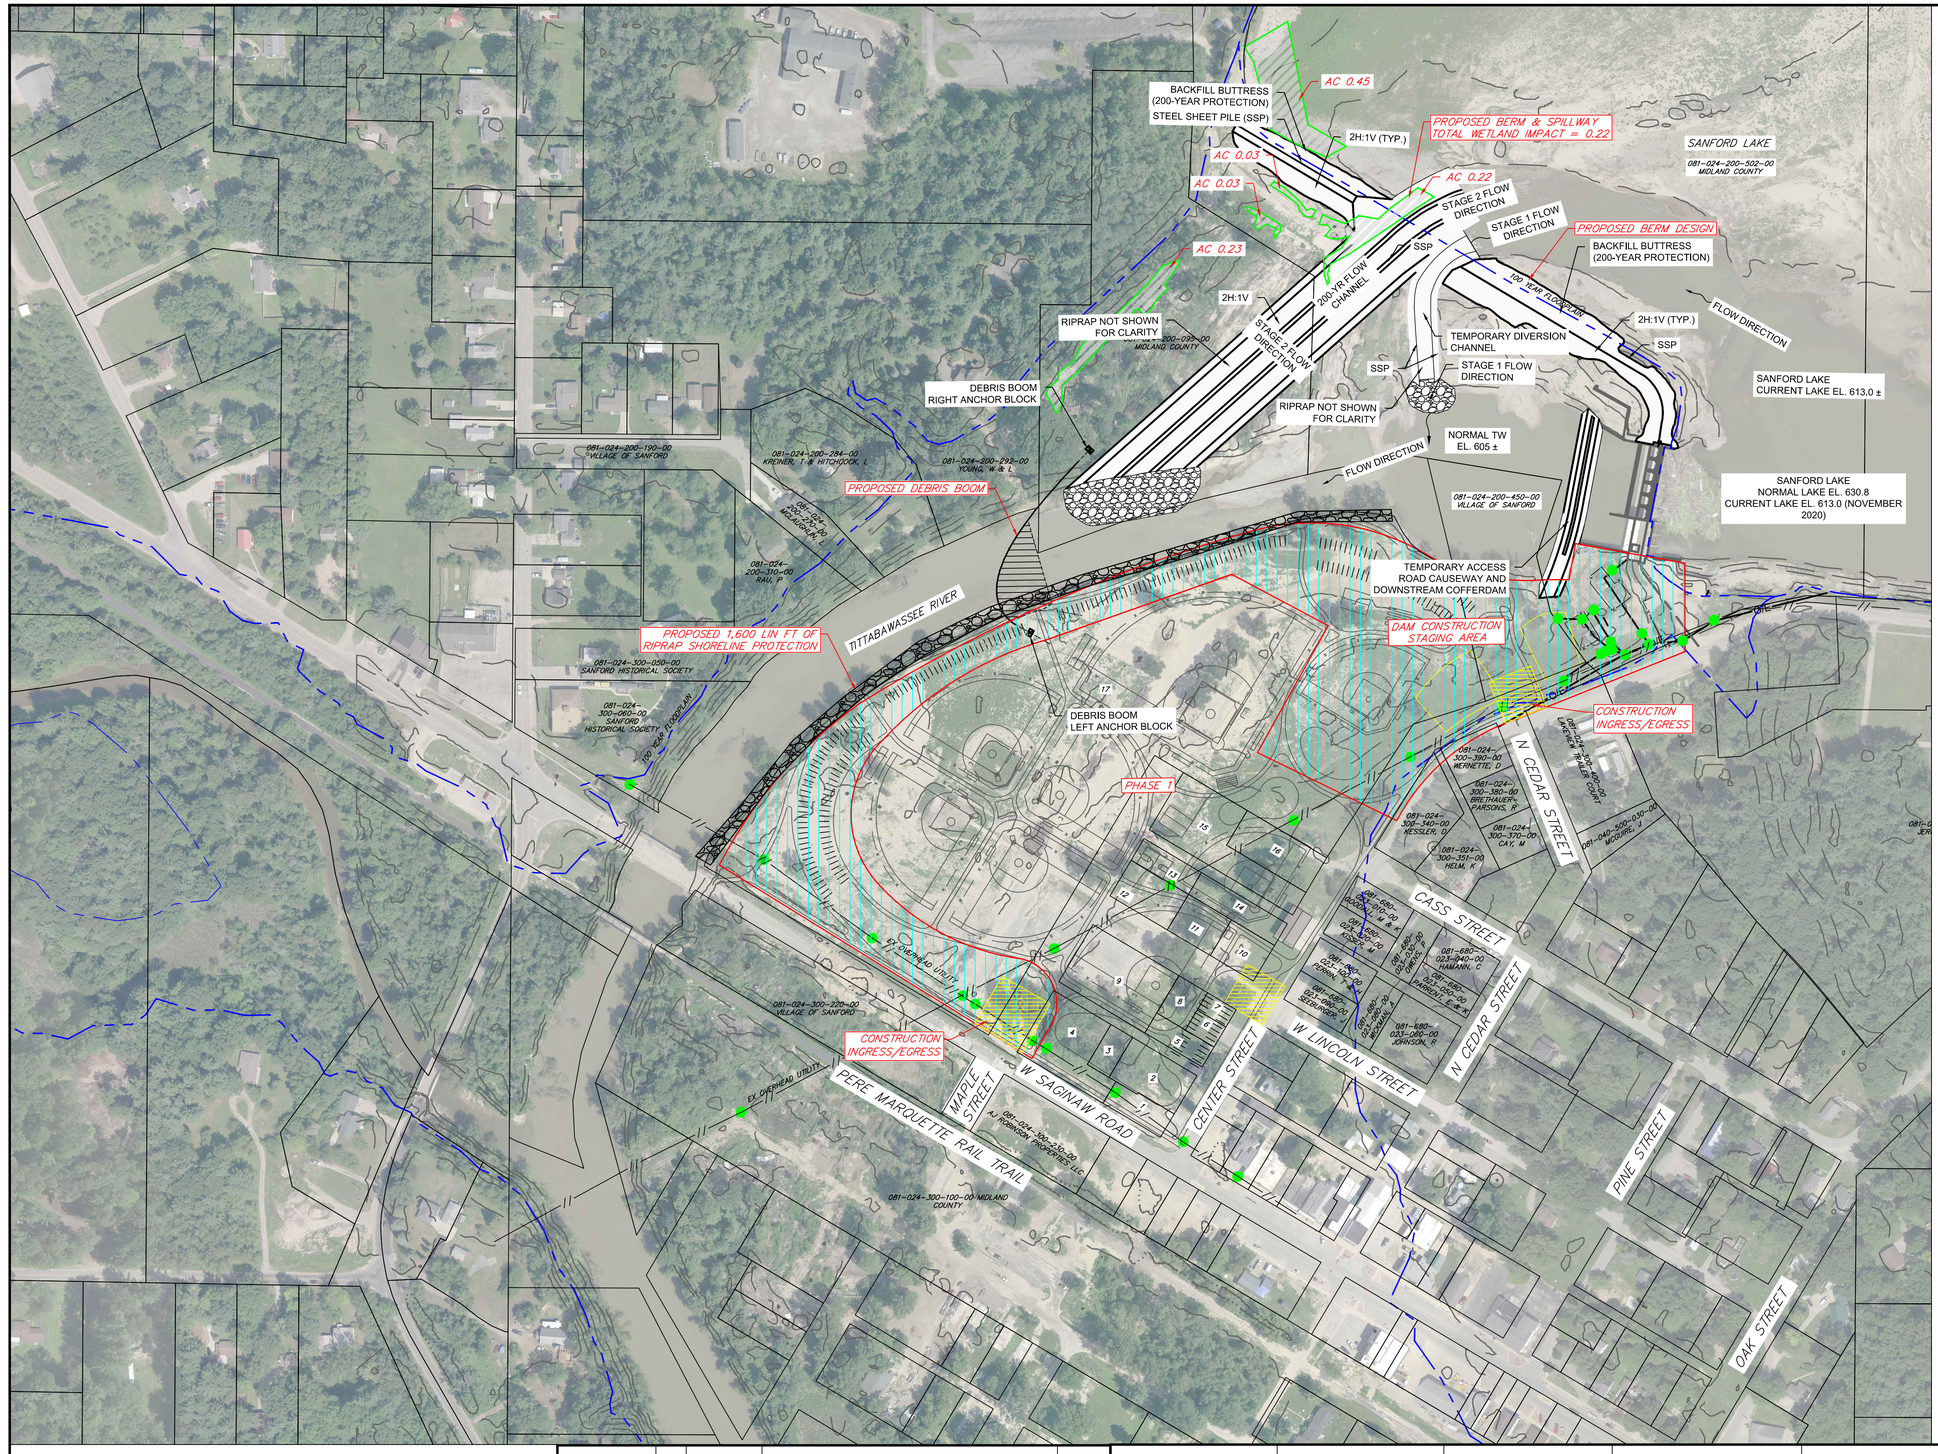

LEGEND

- RIPRAP SLOPE PROTECTION
- DAM CONSTRUCTION STAGING AREA
- INGRESS/EGRESS
- 100 YEAR FLOODPLAIN
- WETLAND BOUNDARY
- PARCEL BOUNDARY (GIS)
- UTILITY POLE

NOTE: CONCEPTUAL DESIGN PLAN FOR SANFORD STABILIZATION DESIGN BY GEI CONSULTANTS.

PARCELS		
NUMBER (PLAN)	PARCEL NUMBER	NAME
1	081-680-019-070-00	RISTE, M
2	081-680-019-062-00	RANCK PROPERTIES LLC
3	081-680-019-085-00	VILLAGE OF SANFORD
4	081-680-019-095-00	CHARTER VILLAGE OF SANFORD
5	081-680-019-040-00	GEIGER, L
6	081-680-019-055-00	GEIGER, J & L
7	081-680-019-050-00	GEIGER, J & L
8	081-680-019-045-00	DIRETTE, C & J
9	081-680-019-010-00	VILLAGE OF SANFORD
10	081-680-022-070-00	VILLAGE OF SANFORD
11	081-680-022-080-00	VILLAGE OF SANFORD
12	081-680-022-090-00	VILLAGE OF SANFORD
13	081-680-022-090-00	VILLAGE OF SANFORD
14	081-680-022-060-00	VILLAGE OF SANFORD
15	081-680-022-010-00	VILLAGE OF SANFORD
16	081-680-022-040-00	VILLAGE OF SANFORD
17	081-024-300-010-00	VILLAGE OF SANFORD

Attention:

0 1"

If this scale bar does not measure 1" then drawing is not original scale.

NO.	DATE	ISSUE/REVISION	APP

DRAFT

Spicer group ©2020
SAGINAW OFFICE
230 S. Washington Ave.
Saginaw, MI 48607 Tel.
989-754-4717 Fax.
989-754-4440
www.SpicerGroup.com

GEI Consultants
GEI CONSULTANTS OF MICHIGAN, P.C.
10501 WEST RESEARCH DRIVE G100
MILWAUKEE, WI 53226
(414)930-7540

Designed:
Checked:
Drawn:
Approved By:

Sanford Dam
Four Lakes Task Force
FERC Project No. 2785

SGI PROJECT NO. 126234SG2018
GEI Project 2002879

Sanford Dam
Midland County, Michigan

FIGURE 4 - ENVIRONMENTAL IMPACT LOCATION MAP - SANFORD DAM

DWG. NO.

SHEET NO. 1

---- Q:\Proj2018\126234SG2018 - Four Lakes Lake Level Study\dwg\DWG_SANFORD\GEI\Sanford Drawings_20210223\SGI-WORKING\SGI-SANFORD SITE PLAN.dwg - 4/30/2021

Q:\Proj2018\126234SG2018 - Four Lakes Lake Level Study\dwg\DWG_SANFORD\GEI\Sanford Drawings_20210223\SGI-WORKING\SGI-SANFORD SITE PLAN.dwg, 4/30/2021 11:08:14 AM, chad.swmalbaugh